FilmL.A., Inc.
6255 W Sunset Blvd, 12th Floor
Hollywood, CA 90028
t: (213)977-8600 - f: (213)977-8601
www.filmla.com

Summary Information

Permit No: F00144776-D **Type of Permit:** FILMING **Release Date:** 11/15/2018

Production Company SECOND IN COMMAND PRODUCTIONS, LLC VEEP

Insured Company Name SECOND IN COMMAND PRODUCTIONS, LLC VEEP

Contact Phone No. 1 323-956-9500
Contact Phone No. 2
Fax 310-382-3363
Address 2500 BROADWAY, SUITE 400
SANTA MONICA, California 90404

Production Title VEEP

Type of Production TV Sitcom

Producer Morgan Sackett

Director BH BH

1st AD Steve Day

Production Manager David Hyman

FilmL.A. Coordinator Carri Stevens

Location Manager Caleb Duffy
Primary Phone Mobile - 323-388-9038
Secondary Phone

Location Assistant Clay Valenti
Primary Phone Mobile - 310-463-0102
Secondary Phone

Fees

Posting 1200	$276.00
Notification Charge	$170.00
LA CITY LANE AND STREET CLOSURE FEE	$312.00
FILMLA NON-REFUNDABLE FILM PERMIT RIDER FEE	$109.00

Total Permit Fee $867.00

Number of Locations 1

NOT A PERMIT

FilmL.A., Inc.
6255 W Sunset Blvd, 12th Floor
Hollywood, CA 90028
t: (213)977-8600 - f: (213)977-8601
www.filmla.com

Summary Information — Location

Permit Number	F00144776-D	**Location Manager**	Caleb Duffy
Production Company	SECOND IN COMMAND PRODUCTIONS,...	Primary Phone	Mobile - 323-388-9038
Insured Company	SECOND IN COMMAND PRODUCTIONS,...	Secondary Phone	
Production Title	VEEP		

Location Address 27 St James Pl W, Los Angeles, CA, 90007

Location Type Private Residence

Film Dates 11/16/2018 - 11/16/2018 07:00 - 19:00 1 day

Open or Closed to the Public Open

Generic Conditions
All travel lanes and bike lanes shall be closed per the WATCH manual.
Community Survey Obtained
Must Maintain 5' Clearance on Sidewalks/Walkways
Must maintain local/emergency access
No cast or crew parking on area streets
Number of uniformed officers listed on the permit is a minimum requirement. Permittee remains responsible for deploying a sufficient number of uniformed officers to provide traffic and crowd control to ensure the safety of the film crew and the public.
Traffic control must be done in accordance w/MUTCD
Traffic Officers Required
Uniformed officers shall have a copy of the film permit in their possession and are required to confirm that all traffic control signage devices are in place.

Please see attached document St James Pk W (closure) btwn St James Park Scarff St - Veep.pdf

Equipment on Location

Type	Quantity
5 or 10 ton trucks	5
Condors	2
Cube Trucks	1
Generator	2
Picture vehicles	5
Stakebed Trucks	5
Vans	5

Personnel on Location

Type	Quantity
Cast	2
Crew	75

Filming Activities Brandishing weapons; Emergency vehicles with flashing lights; Equipment on property; Equipment on sidewalk & street; Exterior Dialogue; Handheld equipment; Talent in police uniforms; Wetdown;

Jurisdiction **Political:** Los Angeles City - **Police:** Los Angeles **Fire:** Los Angeles

NOT A PERMIT

FilmL.A., Inc.
6255 W Sunset Blvd, 12th Floor
Hollywood, CA 90028
t: (213)977-8600 - f: (213)977-8601
www.filmla.com

Summary Information — Location

Permit Number	F00144776-D	**Location Manager**	Caleb Duffy
Production Company	SECOND IN COMMAND PRODUCTIONS,...	Primary Phone	Mobile - 323-388-9038
Insured Company	SECOND IN COMMAND PRODUCTIONS,...	Secondary Phone	
Production Title	VEEP		

Council District 09 | Police Department | City

Thomas Guide **Page:** 634 **Grid:** B7

Approvals

FILML.A. CLOSURES	Adrian Fayad
LOS ANGELES CITY DEPARTMENT OF PUBLIC WORKS	Cairo Hunter
LOS ANGELES CITY POLICE DEPARTMENT	Vincent Aguirre

Parking

Base Camp	**Crew Parking**	
Location Type : Filming Location	Location Type : Other Location	3208 Royal St, Los Angeles, CA, 90007

Posting "No Parking" signs B/S ST. JAMES PL. W, S. ST JAMES PL - SCARFF ST.

Approximate Footage 901 - 1200 **Log Number** 223260

Date(s) 11/16/2018 to 11/16/2018 **Time(s)** 07:00 to 22:00

Lane / Full Closure FULL CLOSURE OF ST. JAMES PARK, W BETWEEN S ST. JAMES PK AND SCARFF ST.

Approximate Footage 0 - 300

Date(s) 11/16/2018 to 11/16/2018 **Time(s)** 07:00 to 19:00

NOT A PERMIT

Permit #F00144776-D

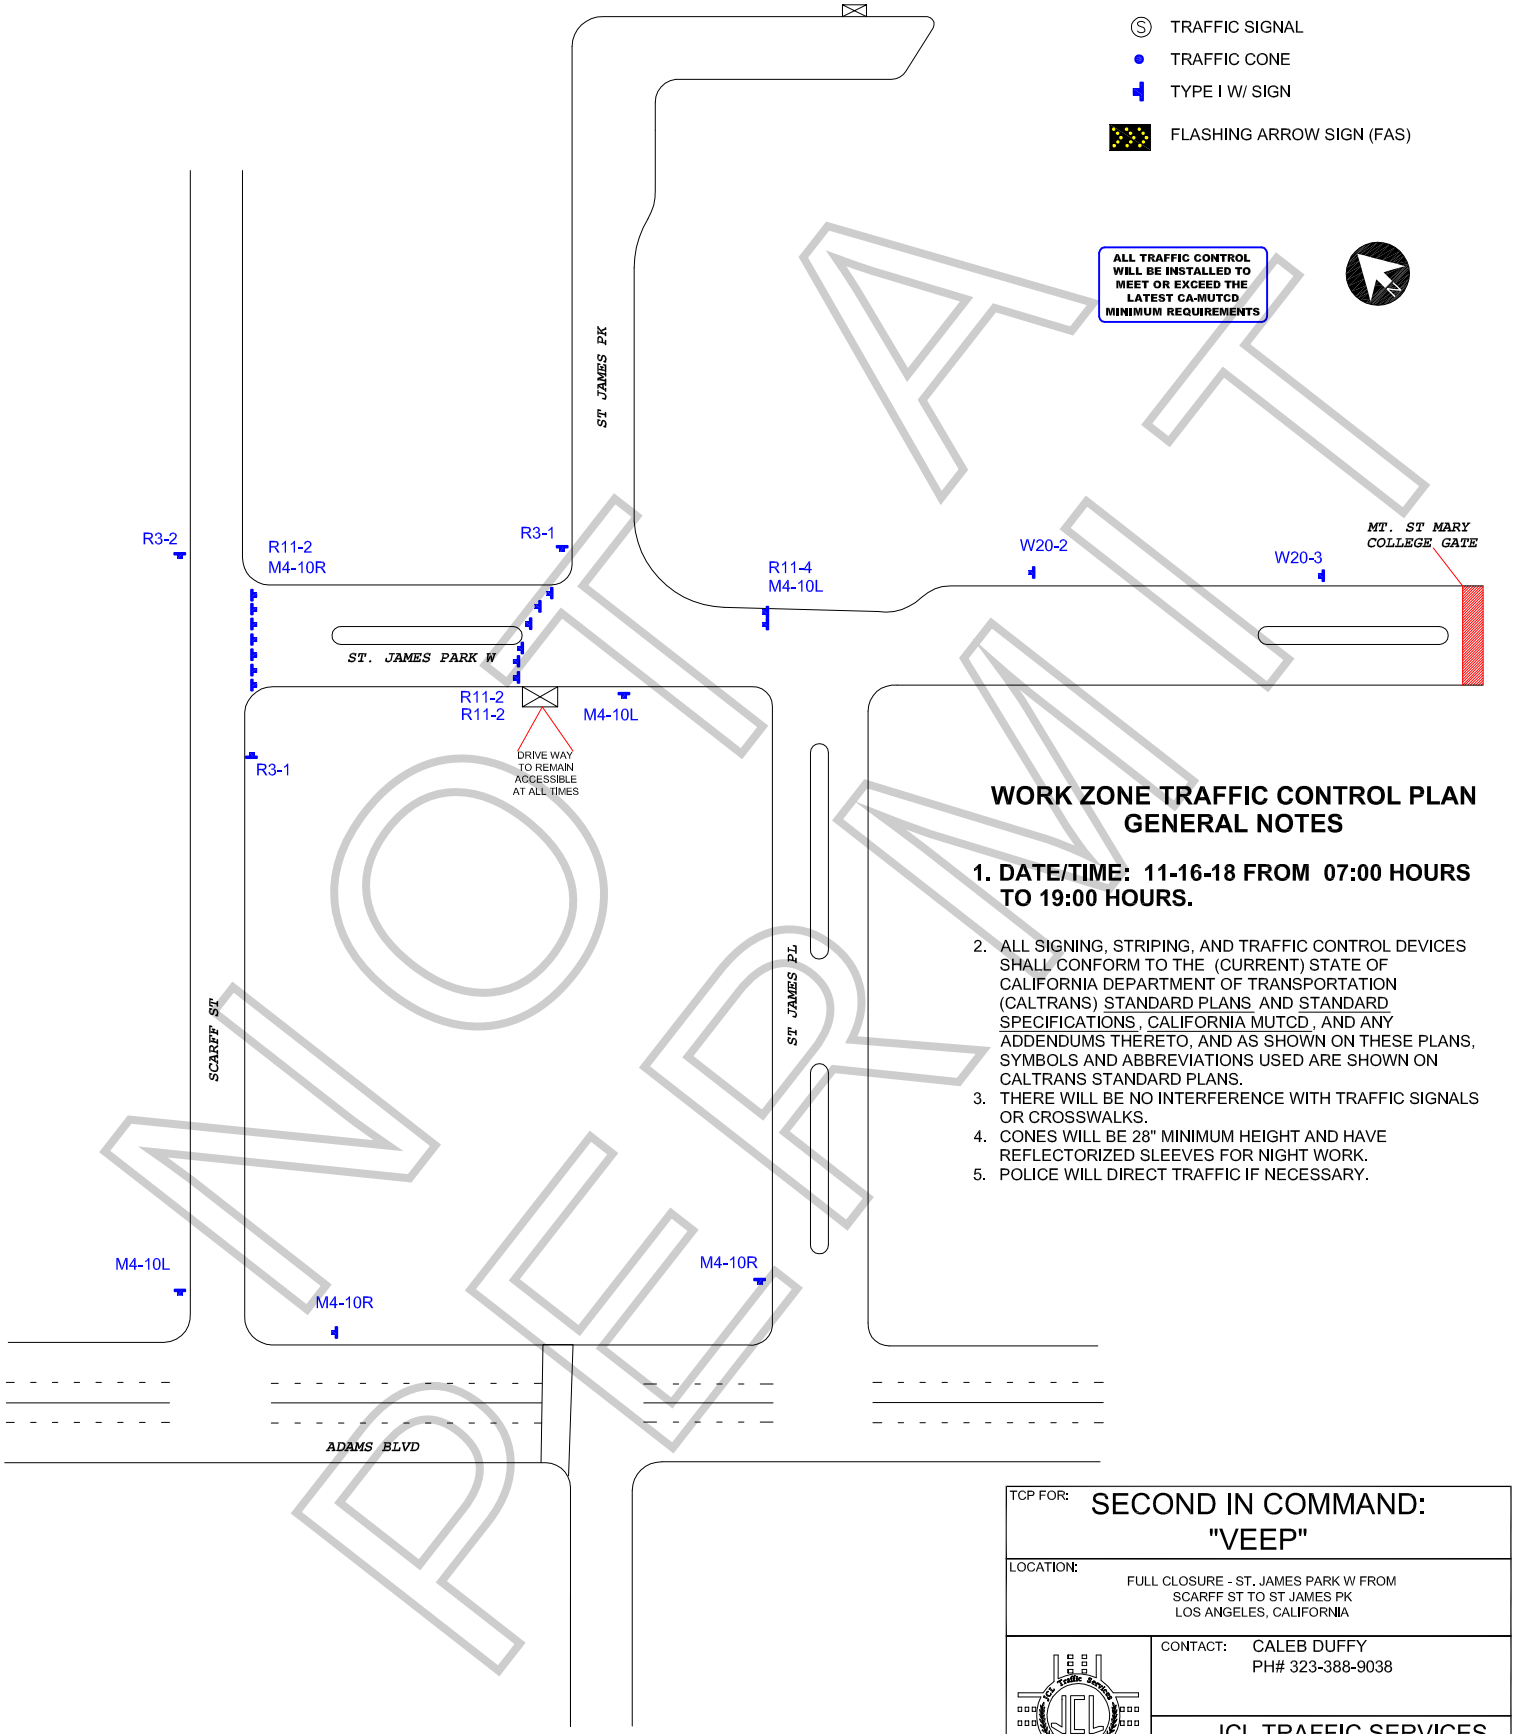

WORK ZONE TRAFFIC CONTROL PLAN GENERAL NOTES

1. DATE/TIME: 11-16-18 FROM 07:00 HOURS TO 19:00 HOURS.

2. ALL SIGNING, STRIPING, AND TRAFFIC CONTROL DEVICES SHALL CONFORM TO THE (CURRENT) STATE OF CALIFORNIA DEPARTMENT OF TRANSPORTATION (CALTRANS) STANDARD PLANS AND STANDARD SPECIFICATIONS, CALIFORNIA MUTCD, AND ANY ADDENDUMS THERETO, AND AS SHOWN ON THESE PLANS, SYMBOLS AND ABBREVIATIONS USED ARE SHOWN ON CALTRANS STANDARD PLANS.
3. THERE WILL BE NO INTERFERENCE WITH TRAFFIC SIGNALS OR CROSSWALKS.
4. CONES WILL BE 28" MINIMUM HEIGHT AND HAVE REFLECTORIZED SLEEVES FOR NIGHT WORK.
5. POLICE WILL DIRECT TRAFFIC IF NECESSARY.

NOT A PERMIT

TCP FOR:	SECOND IN COMMAND: "VEEP"
LOCATION:	FULL CLOSURE - ST. JAMES PARK W FROM SCARFF ST TO ST JAMES PK LOS ANGELES, CALIFORNIA
CONTACT:	CALEB DUFFY PH# 323-388-9038
	JCL TRAFFIC SERVICES (213) 622-9775 C31-CA Lic # 805357
DATE / REVISIONS	DRAFTER: MARIO MENJIVAR
	SCALE: N.T.S.
	FILM LA: CS